NAME OF WORKS: Improvements to Roads and drains in Amruthahalli westside surrounding Roads in ward NO7 in Kodigenahalli Sub division

N
NOT-TO-Scale

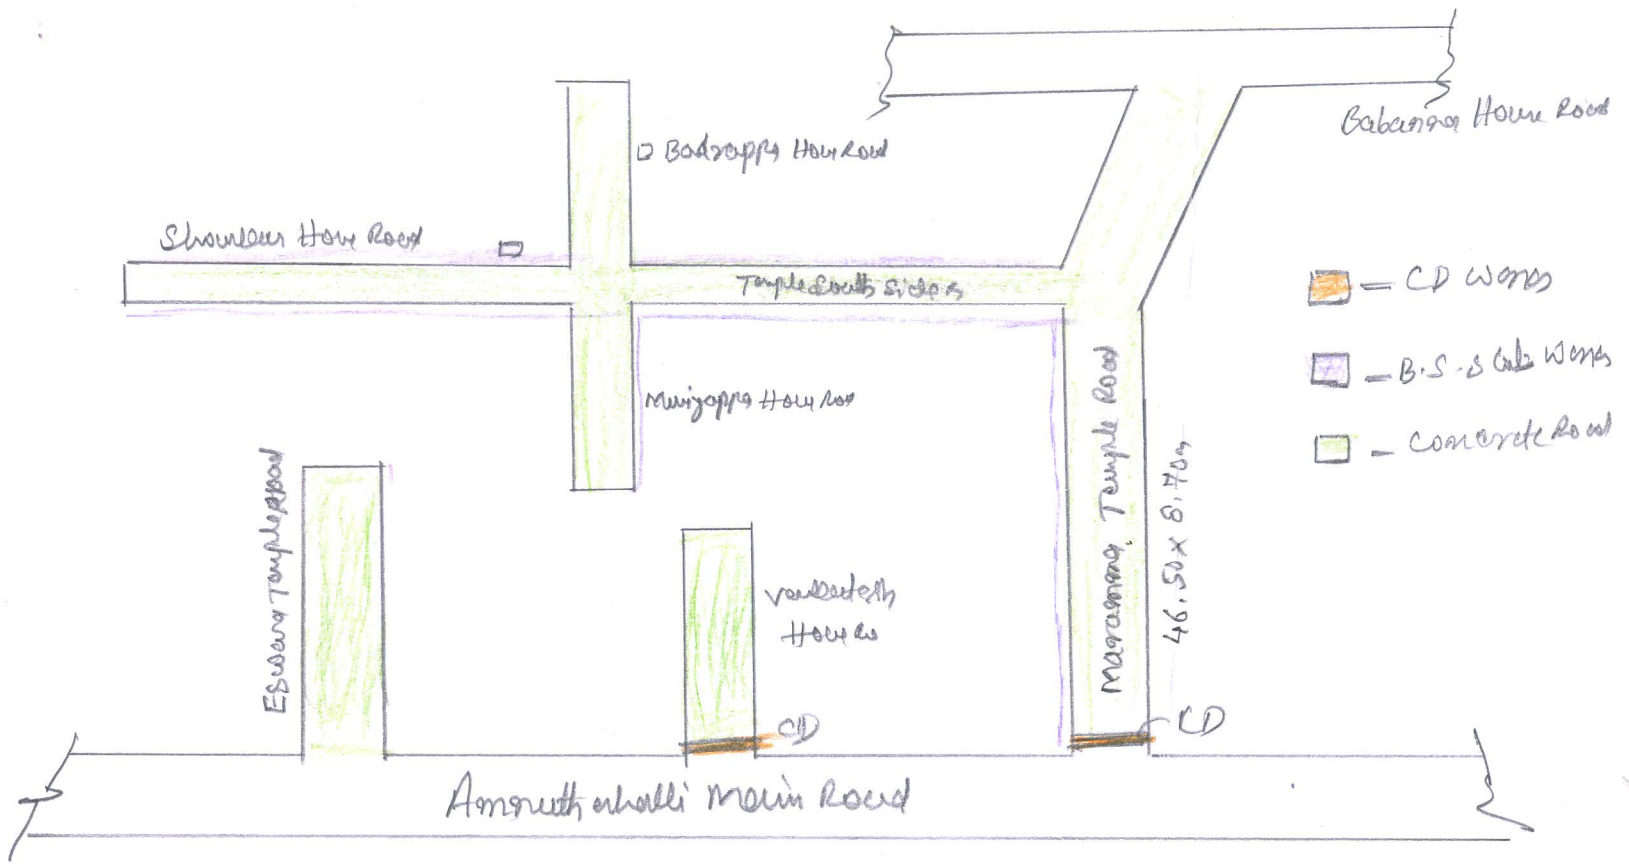

JE

AE